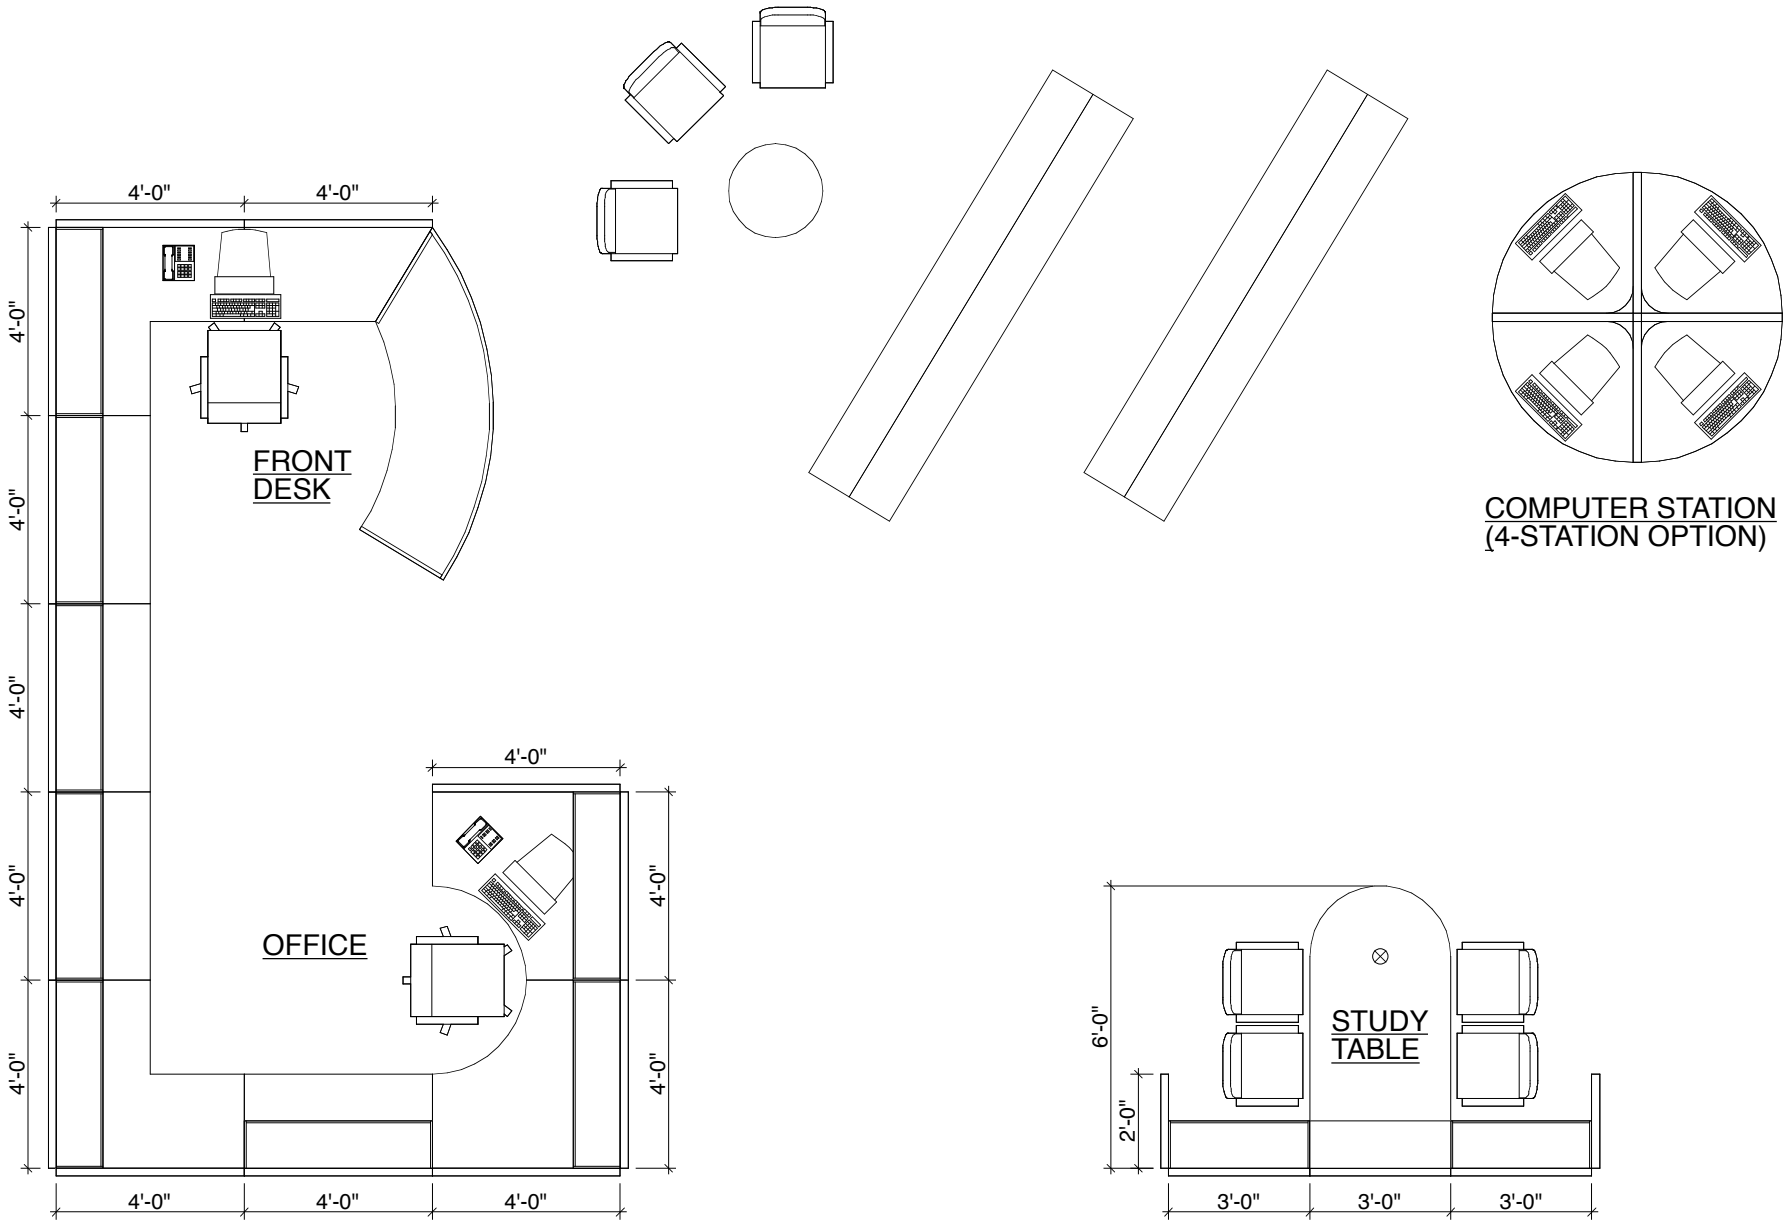

GEIGER ARCHITECTURE

RAPID CITY PUBLIC LIBRARY
OUTREACH PROGRAM

SECTIONAL PARTITION LAYOUTS

DATE: 2-22-05

SHEET NO. 1